ALL DRAWINGS ARE THE COPYRIGHT OF THE ARCHITECTS AND MAY NOT BE USED IN WHOLE OR IN PART WITHOUT THEIR EXPRESSED PERMISSION IN WRITING. DO NOT SCALE FROM THIS DRAWING. ALL DIMENSIONS TO BE CHECKED ON SITE BY THE CONTRACTOR AND ANY DISCREPANCIES REPORTED TO THE ARCHITECTS IMMEDIATELY.

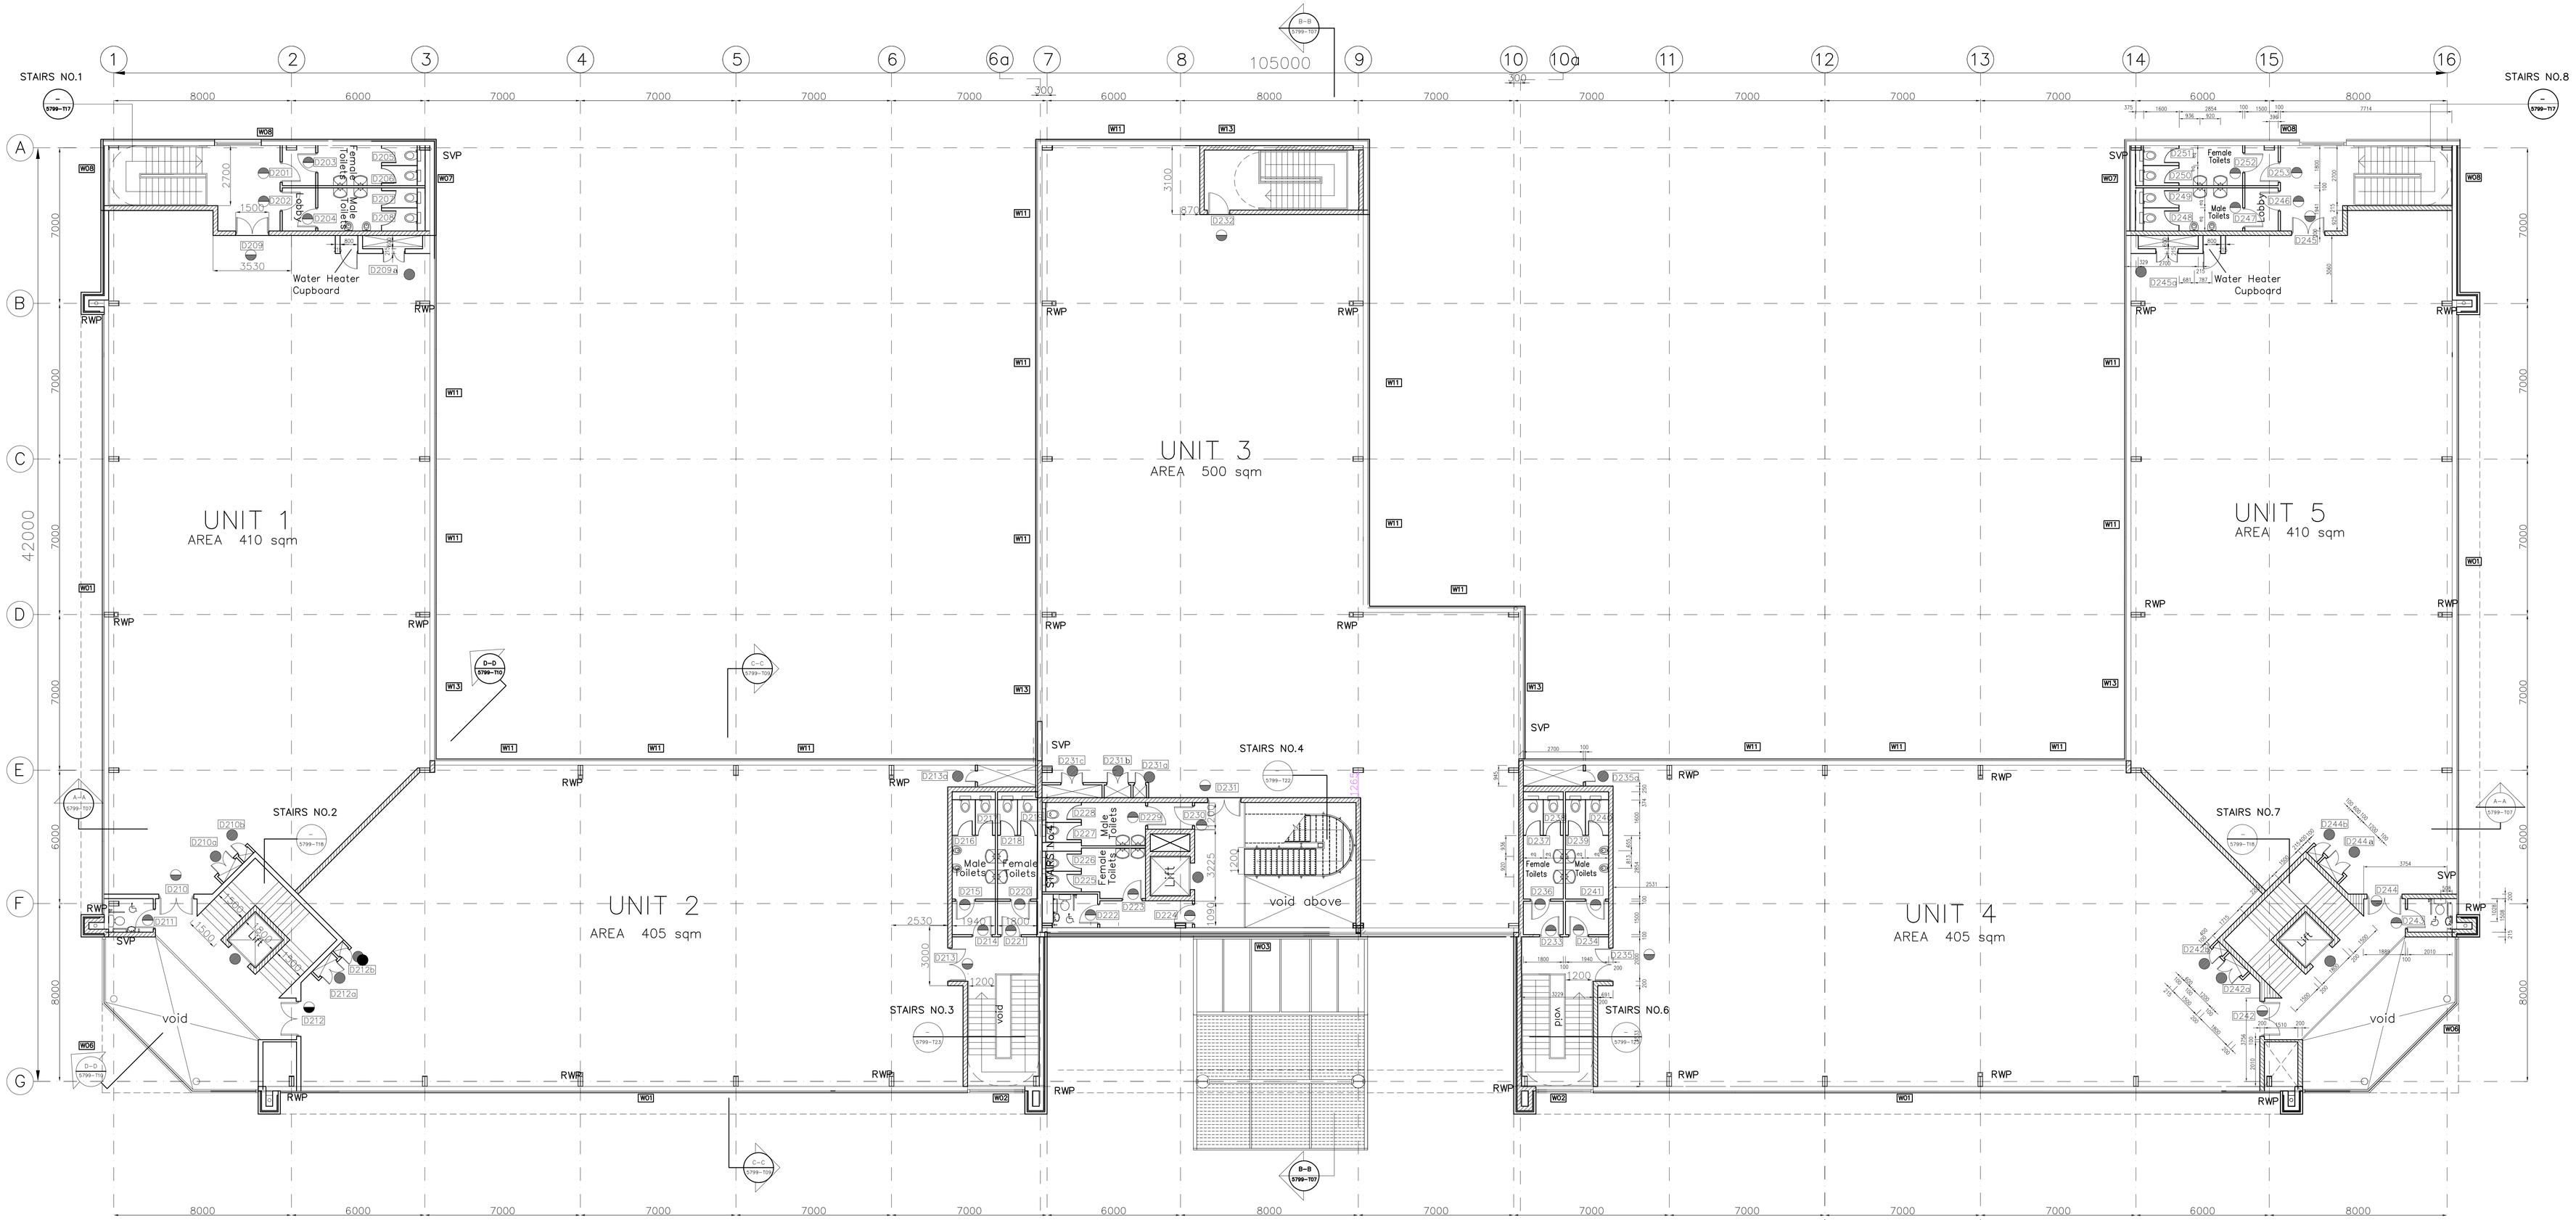

SECOND FLOOR PLAN

Gross Internal Area: 2,715 sq.m. (29,224 sq.ft.) incl. Circulation, Toilets & voids

Voids: 193 sq.m. (2,077 sq.ft.)

LEGEND

MH	MANHOLE	
RWP	RAIN WATER LEADER C/W RODDING EYE TYPICAL	TYP.
SVP	SOIL VENT PIPE C/W RODDING EYE TYPICAL	SIM.
BD	100ø 1200 HIGH BOLLARD	EQ.
		A.F.F
	= DISABLED CARPARKING SPACE IN ACCORD 1991 BUILDING REGS.	U/S
		C/W
	WIDTH OF FINAL EXIT	GBD
900		F.S.
	215 SOLID BLOCK WALL INDICATED THUS	
	D00 – SELF CLOSING DOOR – NO FIRE RATING	
	D00 – SELF CLOSING DOOR – 1/2 HR FIRE RATING 30/30SCFD	
	D00 – SELF CLOSING DOOR – 1 HR FIRE RATING 60/60SCFD	

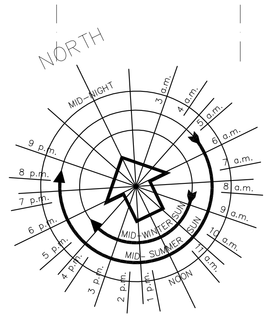

CONSTRUCTION DRAWING

REVISION	DATE	NO
Water Heater Cupboard shown.	03.07.00	A
ADDITIONAL DIMENSIONS		

PROJECT:
PROPOSED OFFICE UNITS – BLOCK 10
BLANCHARDSTOWN CORPORATE PARK
BLANCHARDSTOWN DUBLIN 15

DRAWING
SECOND FLOOR PLAN

DRAWING NO.: 5799–C–04 A	DATE: SEPTEMBER 1999
SCALE: 1–100 (AO)	DRAWN BY: R.B / I.B

TRAYNOR O'TOOLE PARTNERSHIP
ARCHITECTS PROJECT MANAGERS
49 UPPER MOUNT ST. DUBLIN 2, IRELAND.
TEL: 6618088
FAX: 6610551
E-MAIL: totarch@iol.ie